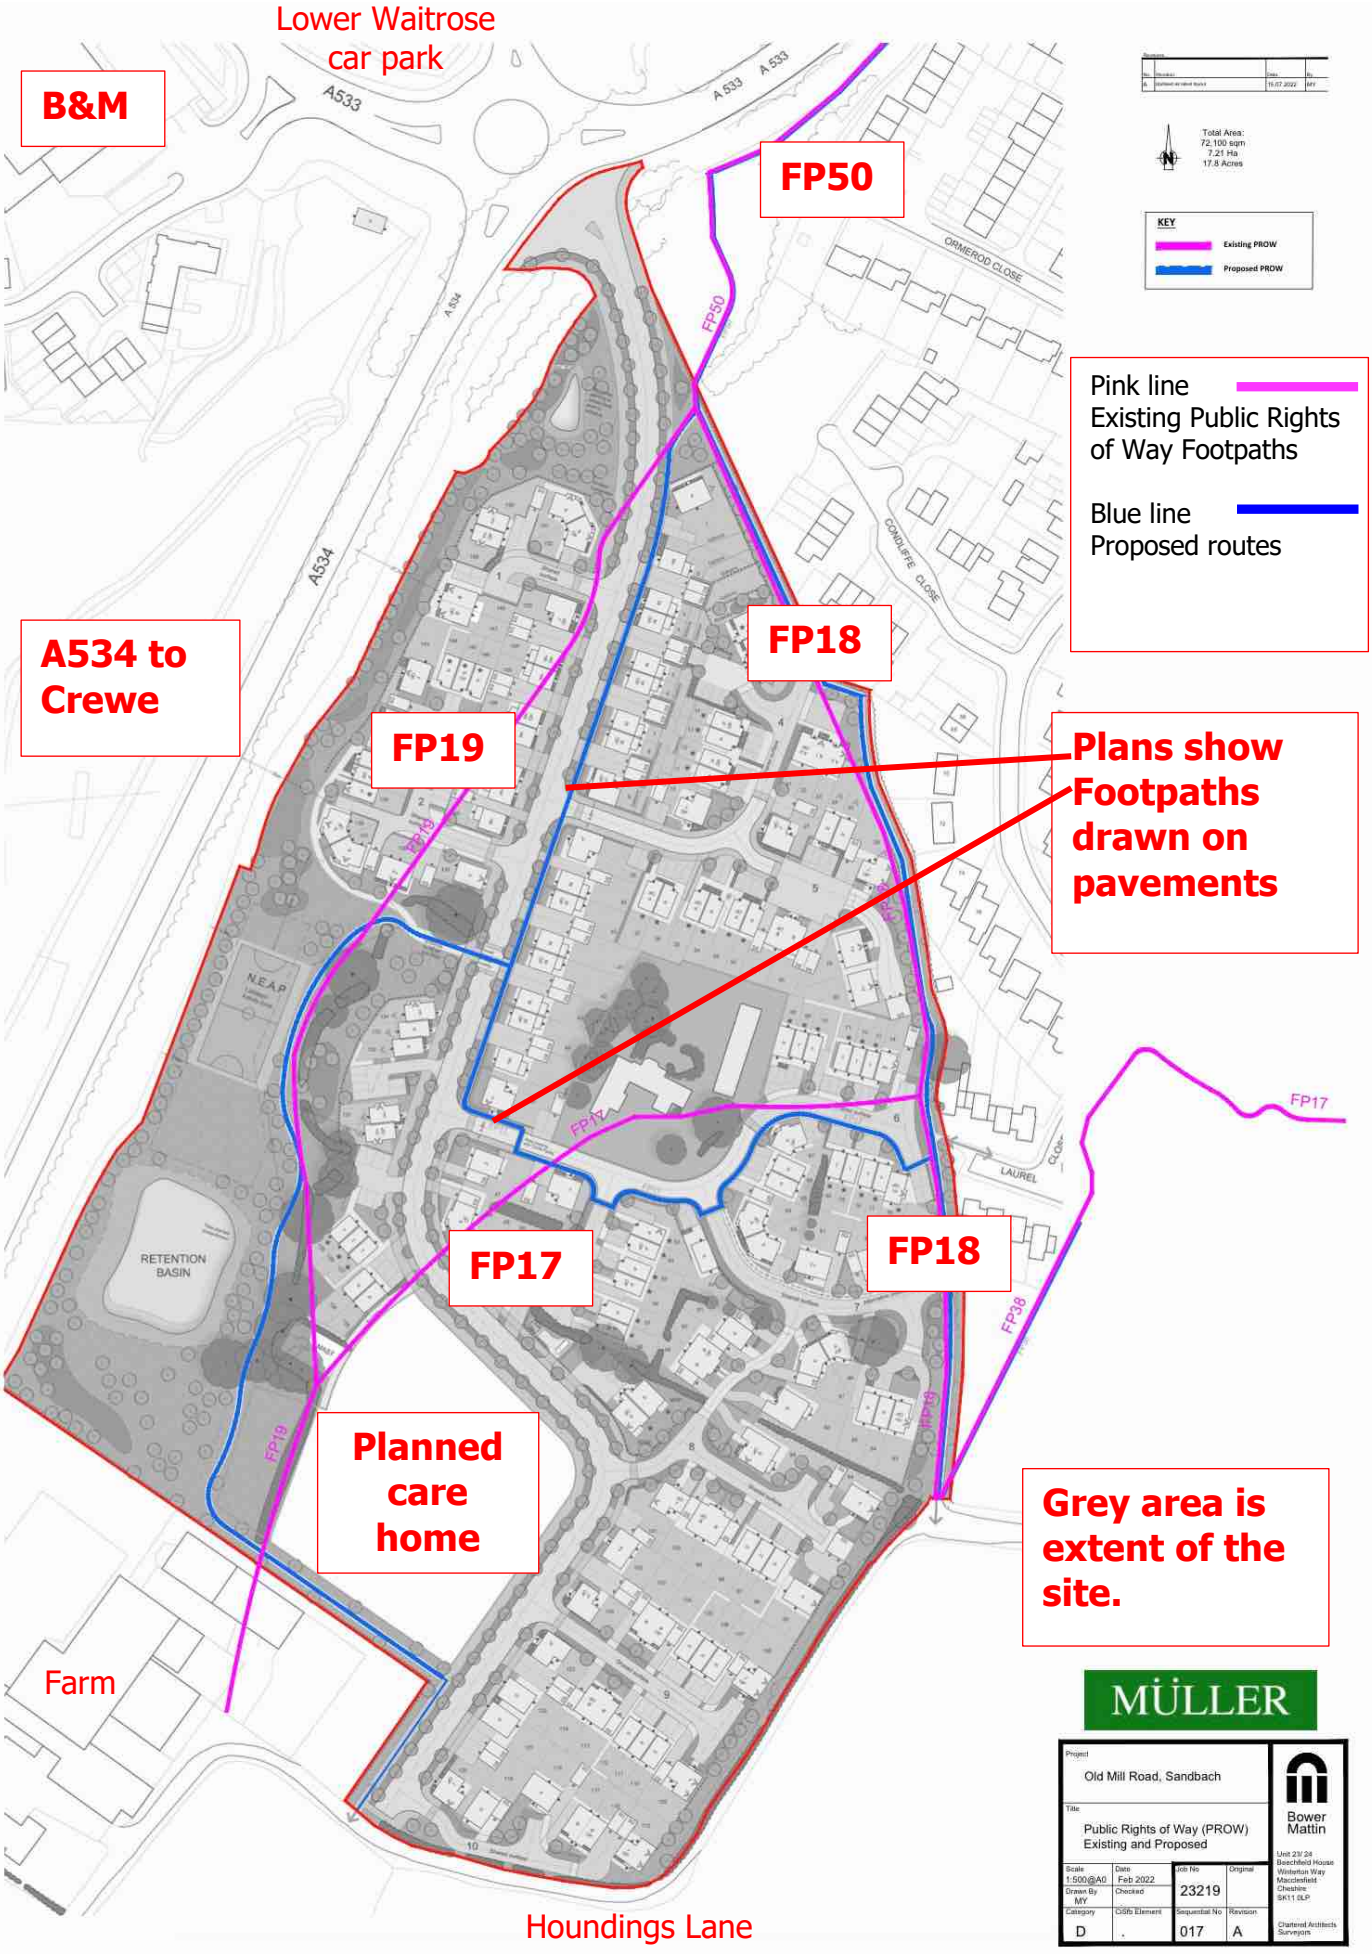
Lower Waitrose car park
B&M
A533
A534
A534 to Crewe
FP50
FP18
FP19
FP17
Plans show Footpaths drawn on pavements
Pink line
Existing Public Rights of Way Footpaths
Blue line
Proposed routes
Planned care home
Grey area is extent of the site.
Farm
Houndings Lane
RETENTION BASIN
ORMEROD CLOSE
CONDUFFE CLOSE
LAUREL
Total Area:
72,100 sqm
7.21 Ha
17.8 Acres
KEY
Existing PROW
Proposed PROW
MÜLLER
Old Mill Road, Sandbach
Public Rights of Way (PROW) Existing and Proposed
Bower Mattin
Scale 1:500@A0
Date Feb 2022
Drawn By MY
Checked
Job No 23219
Original
Category D
CI5fb Element
Sequential No 017
Revision A